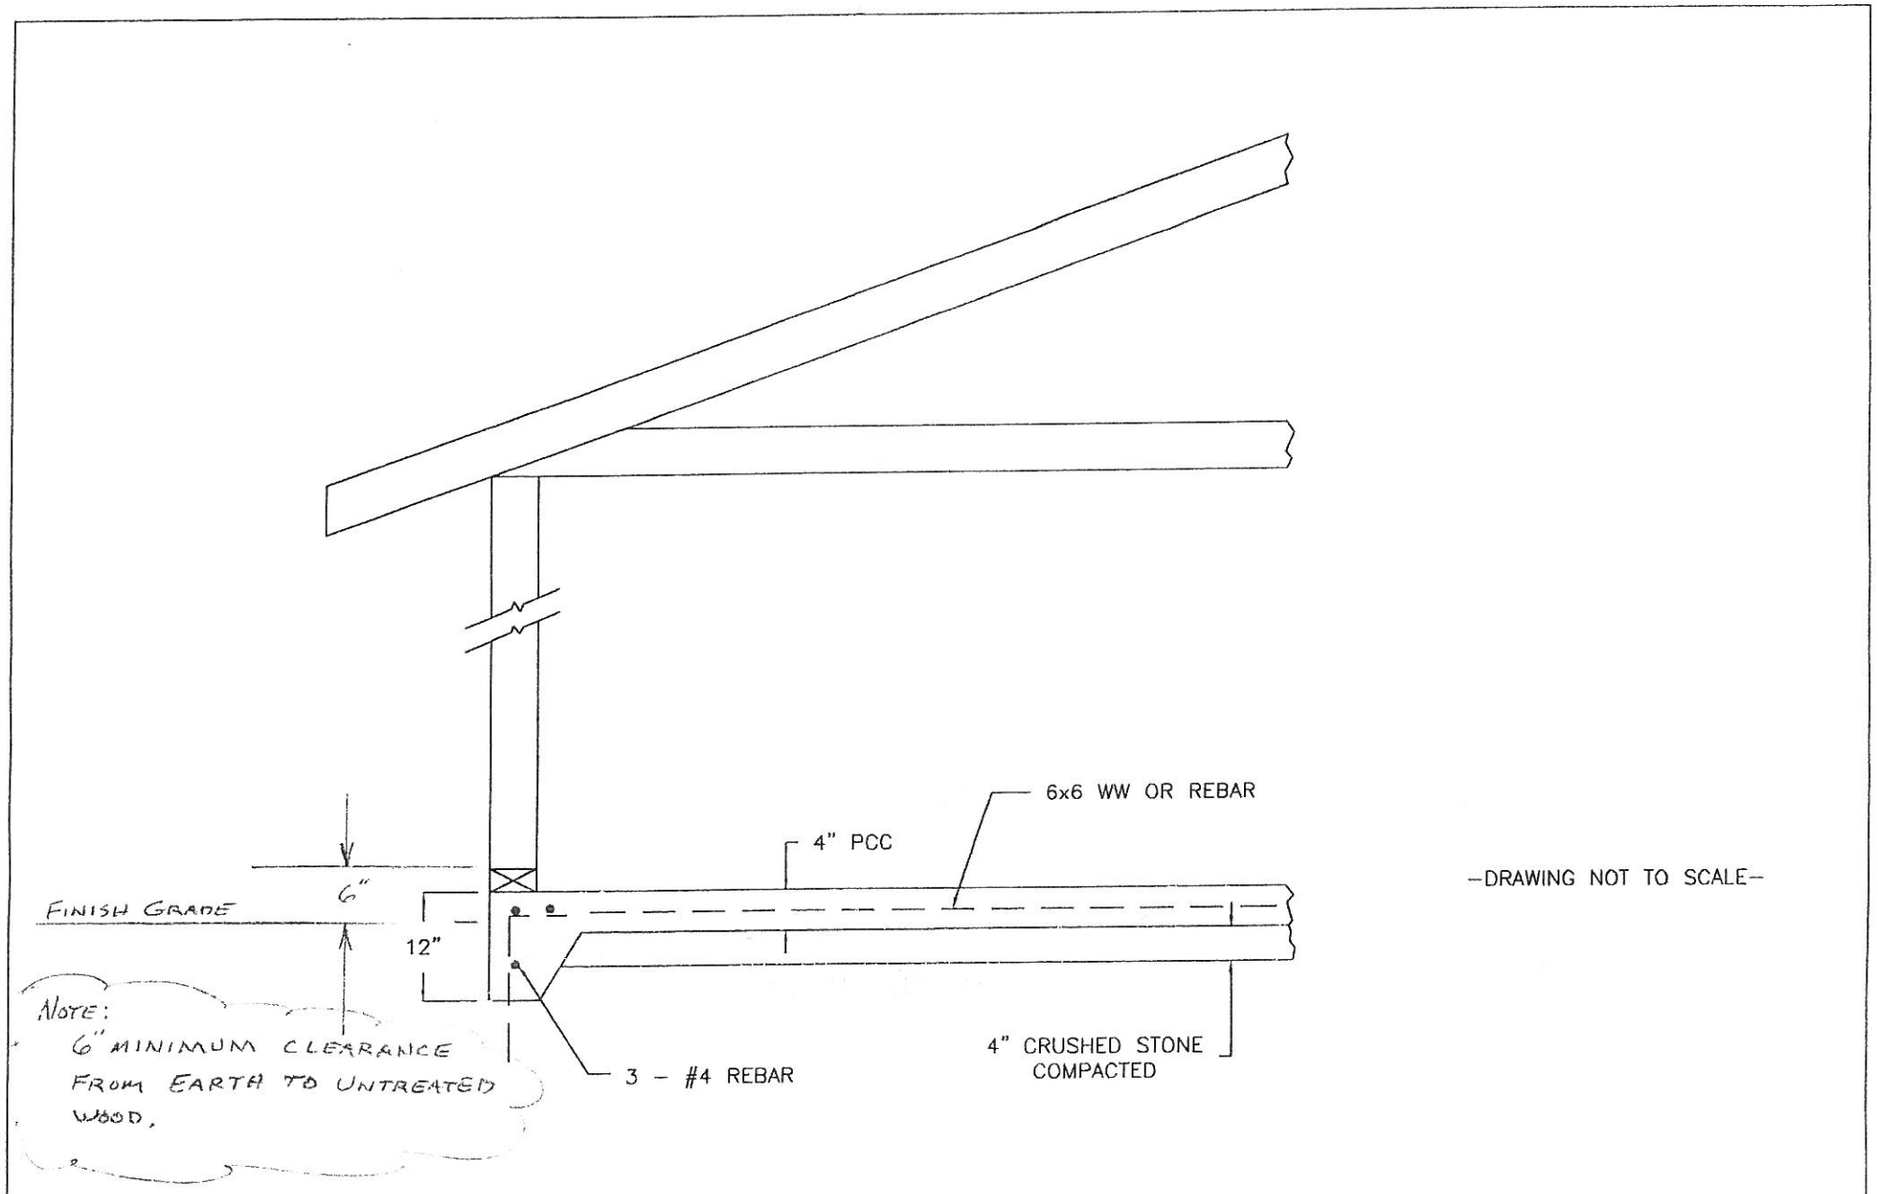

-DRAWING NOT TO SCALE-

DRAWN BY: BJL DATE: JUNE 22, 2004 DWG.: W:\Eng\Jim\Bldg\details.dwg APPROVED BY:	REVISIONS	PROJECT	SHT. NAME MONOLITHIC SLAB	SHT. NO. 1